Permit #F00031324-C

FilmL.A., Inc.
1201 W. 5th Street, Suite T-800
Los Angeles, CA 90017
t: (213)977-8600 - f: (213)977-8601
www.filmla.com

Summary Information

Permit No: F00031324-C **Type of Permit:** FILMING **Release Date:** 12/09/2010

Production Company CURB YOUR ENTHUSIASM INC

Insured Company Name CURB YOUR ENTHUSIASM INC

Contact Phone No. 1 310-315-4740
Contact Phone No. 2
Fax 310-315-4741
Address 3000 W OLYMPIC BLVD, BLDG 3, SUITE 1450
SANTA MONICA, California 90404

Production Title CURB YOUR ENTHUSIASM

Type of Production TV Sitcom

Producer ERIN O'MALLEY

Director LARRY CHARLES

1st AD DALE STERN

Production Manager ERIN O'MALLEY

FilmL.A. Coordinator Daniel Alvarez

Location Manager JESSE COLE
Primary Phone Mobile - 310-266-6905
Secondary Phone

Location Assistant DAN COOLEY
Primary Phone Mobile - 646-326-3493
Secondary Phone

Fees

LA CITY DOT SIGN REMOVALS AND ENGINEERS $400.00

Total Permit Fee $400.00

Number of Locations 1

NOT A PERMIT

FilmL.A., Inc.
1201 W. 5th Street, Suite T-800
Los Angeles, CA 90017
t: (213)977-8600 - f: (213)977-8601
www.filmla.com

Summary Information — Location

Permit Number	F00031324-C	**Location Manager**	JESSE COLE
Production Company	CURB YOUR ENTHUSIASM INC	Primary Phone	Mobile - 310-266-6905
Insured Company	CURB YOUR ENTHUSIASM INC	Secondary Phone	
Production Title	CURB YOUR ENTHUSIASM		

Location Address Olive St., W 5th St - W 6th St , Los Angeles, CA, 90071

Location Type Street

Prep Dates 9/14/2010 - 9/14/2010 07:00 - 22:00

Film Dates 9/15/2010 - 9/15/2010 07:00 - 17:00

Open or Closed to the Public Open

Generic Conditions
All Vehicles must be parked legally.
Must Maintain 5' Clearance on Sidewalks/Walkways
Must maintain local/emergency access
No Cast and Crew parking on areas streets.
No interference with merchant activity
Traffic Officers Required

Please see attached document Olive btw 6th North to the Crosswalk WS Curb CURB YOUR ENTHU.pdf

Equipment on Location

Type	Quantity
Generator	1
Stakebed Trucks	5
Vans	5

Personnel on Location

Type	Quantity
Cast	5
Crew	65
FilmL.A. Monitor(s)	1
Off-Duty/Retired LAPD Officer(s)	1

Filming Activities Camera on sticks; Equipment on sidewalk, in curb lane & across street; Exterior Dialogue; Exterior establishing shots; Exterior MOS; Handheld equipment; Talent on bicycle near miss with talent walking on sidewalk.; Pre-park equipment on 9/14/10 between 1800 and 2200 on Olive St.;

Jurisdiction **Political:** Los Angeles City - Council District 09 **Police:** Los Angeles Police Department **Fire:** Los Angeles City

Thomas Guide **Page:** 634 **Grid:** E4

Location Notes
May not park equipment like restrooms, craft services, or generators in front of Biltmore Hotel without prior approval
Pedestrian access to sidewalks/doorways must be maintained at all times unless previous arrangements have been made with each affected business.
May not park in loading zones without prior approval from merchants; Must maintain pedestrian access at all times at crosswalk

Coordinator Note NO CHARGE RIDER C COLLECTS PENDING SIGN AND METER REMOVAL FEES

Parking

Base Camp
Location Type : Private Parking Lot
Street : Trucks parked overnight at Lot, Park Fifth 431-445 So. Hill St. Los Angeles, CA 90013 ENTRANCE OFF OLIVE

Crew Parking
Location Type : LA City Parking lot
Street : Pershing Square

NOT A PERMIT

Permit #F00031324-C

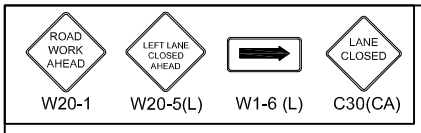

TRAFFIC CONTROL FOR:

"CURB YOUR ENTHUSIASM"

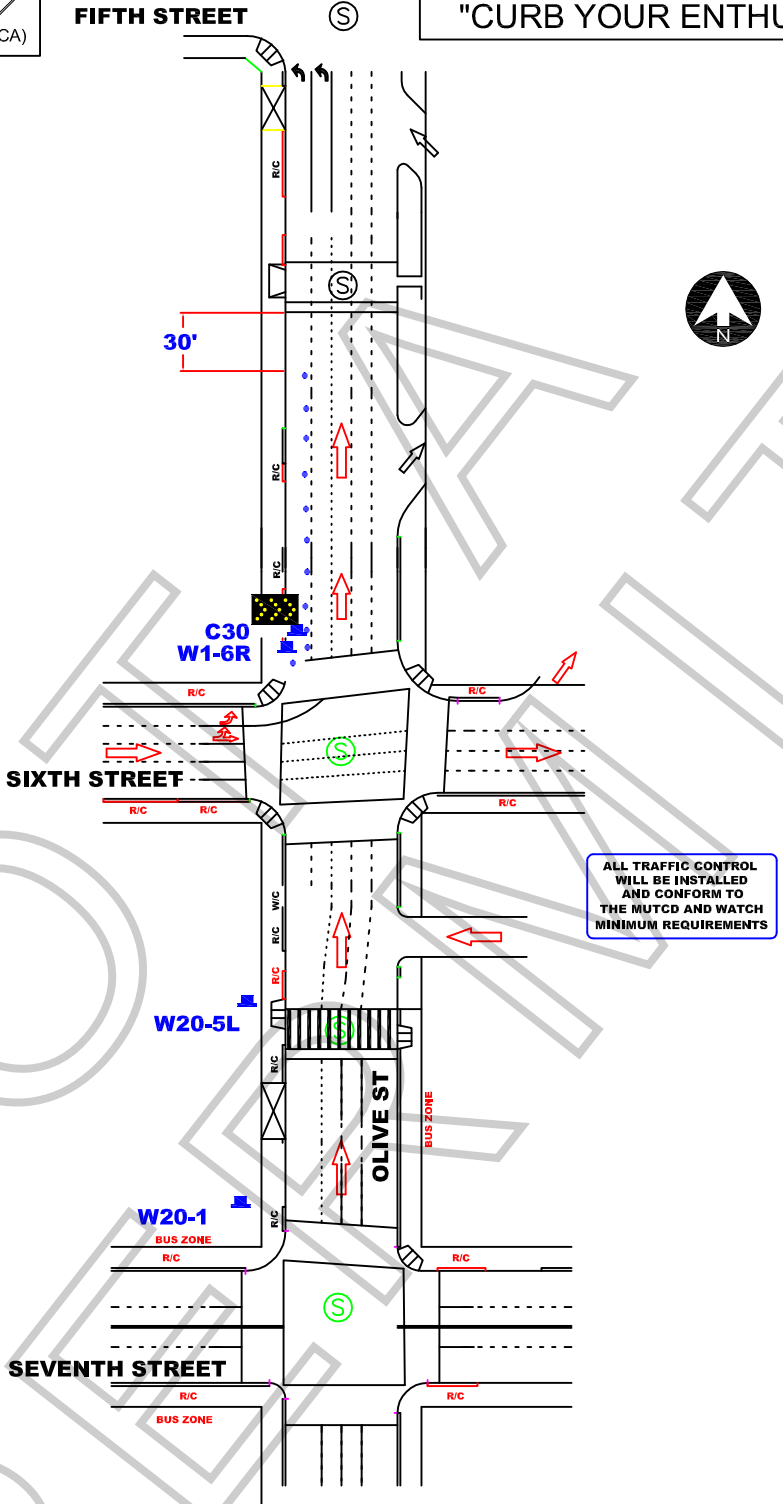

WORK ZONE TRAFFIC CONTROL PLAN GENERAL NOTES

1. DATE/TIME: 9-14-10 FROM 18:00 HOURS TO 07:00 HOURS.
2. DATE/TIME: 9-15-10 FROM 07:00 HOURS TO 22:00 HOURS.
3. ALL SIGNING, STRIPING, AND TRAFFIC CONTROL DEVICES SHALL CONFORM TO THE (CURRENT) STATE OF CALIFORNIA DEPARTMENT OF TRANSPORTATION (CALTRANS) STANDARD PLANS AND STANDARD SPECIFICATIONS, CALIFORNIA MUTCD, AND ANY ADDENDUMS THERETO, AND AS SHOWN ON THESE PLANS, SYMBOLS AND ABBREVIATIONS USED ARE SHOWN ON CALTRANS STANDARD PLANS A10A&B, A20A-D, AND A24A-E.
4. THERE WILL BE NO INTERFERENCE WITH TRAFFIC SIGNALS OR CROSSWALKS.
5. CONES WILL BE 28" MINIMUM HEIGHT AND HAVE REFLECTORIZED SLEEVES FOR NIGHT WORK.
6. POLICE WILL DIRECT TRAFFIC IF NECESSARY.

JCL BARRIDADE COMPANY.
2334 E. EIGHTH ST., CA 90021
Ph: (213) 622-9775
Fax: (213) 622-9790
CA Lic # 805357
TRAFFIC PLAN DRAWN BY:
ISMAEL RODRIGUEZ

PROJECT LOCATION:

OLIVE STREET
5TH TO 6TH
CITY OF LOS ANGELES, CA

LOCATION CONTACT:

TIM BALLOU
OFFICE# 213.763.9000

Project	Sheet
Date	1 OF 1
Scale: N.T.S.	

NOT A PERMIT